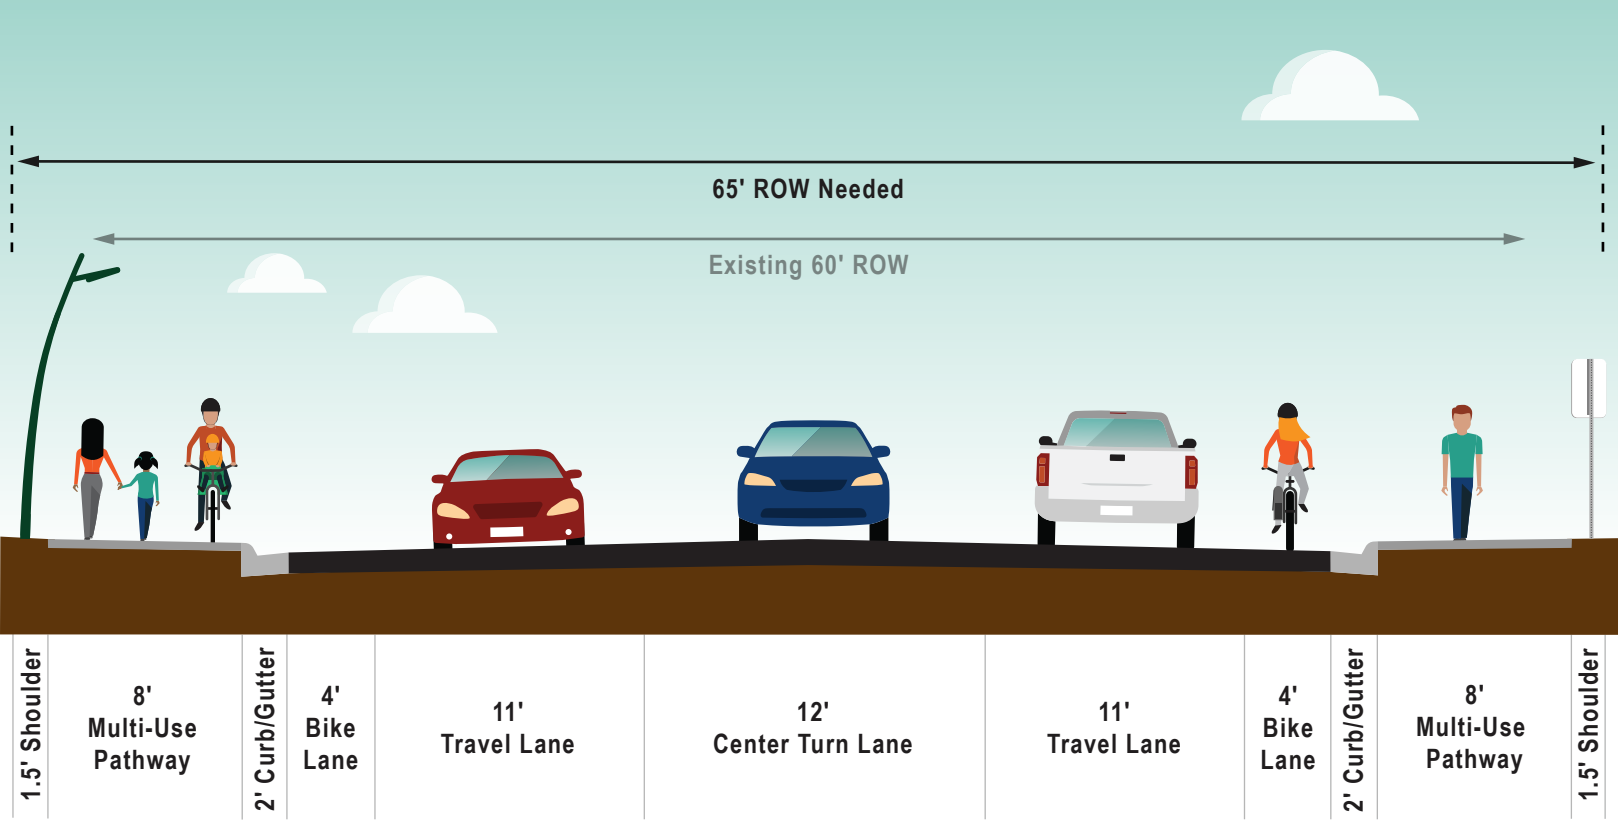
65' ROW Needed
Existing 60' ROW
1.5' Shoulder
8' Multi-Use Pathway
2' Curb/Gutter
4' Bike Lane
11' Travel Lane
12' Center Turn Lane
11' Travel Lane
4' Bike Lane
2' Curb/Gutter
8' Multi-Use Pathway
1.5' Shoulder